COPYRIGHT: The contents of this drawing may not be reproduced in whole or in part without express written consent of Javied Sharif

NEW BLOCK - 2
NO: 81B

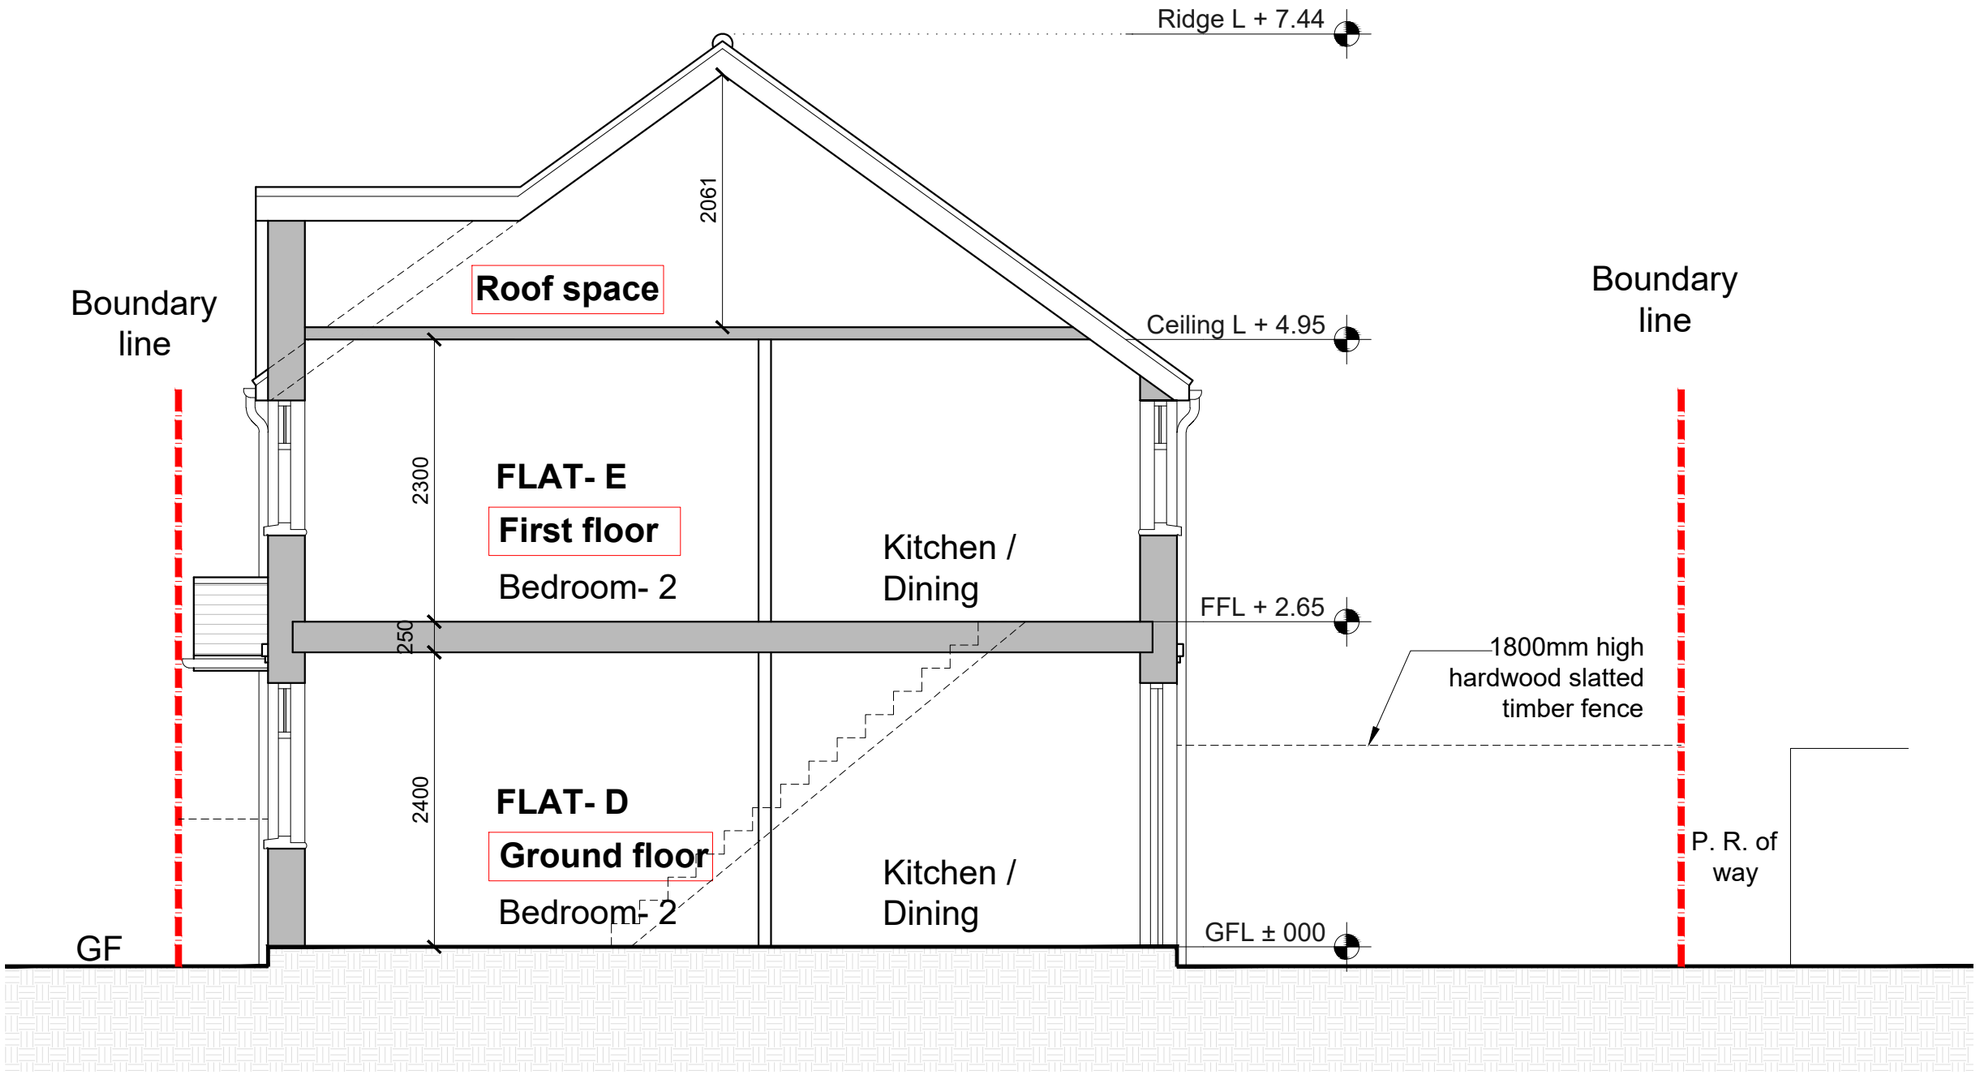

PROPOSED SECTION B-B
SCALE 1:100

METRES @ 1:50

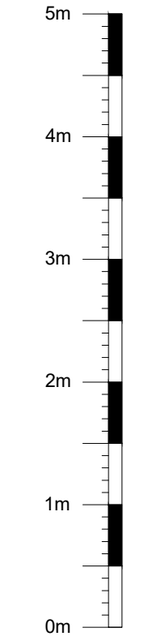

REV	DATE	COMMENT	DRN

Surveying & Design Services Limited
110 GOODMAYES ROAD, ILFORD, ESSEX IG3 9UZ TEL: 020 8590 2248
E.mail: info@jssd.co.uk

PLANNING ISSUE

SITE ADDRESS: THE PLOUGH INN, 81 CHAPEL STREET, THATCHAM RG18 4JS

SUBJECT: PROPOSED SECTION B-B

DRAWING NO: JS/SP/1546/1/14

SCALE: 1:50 @ A3

DATE: JULY 2024

DRAWN BY: SA

CHECKED BY: JS

REV: